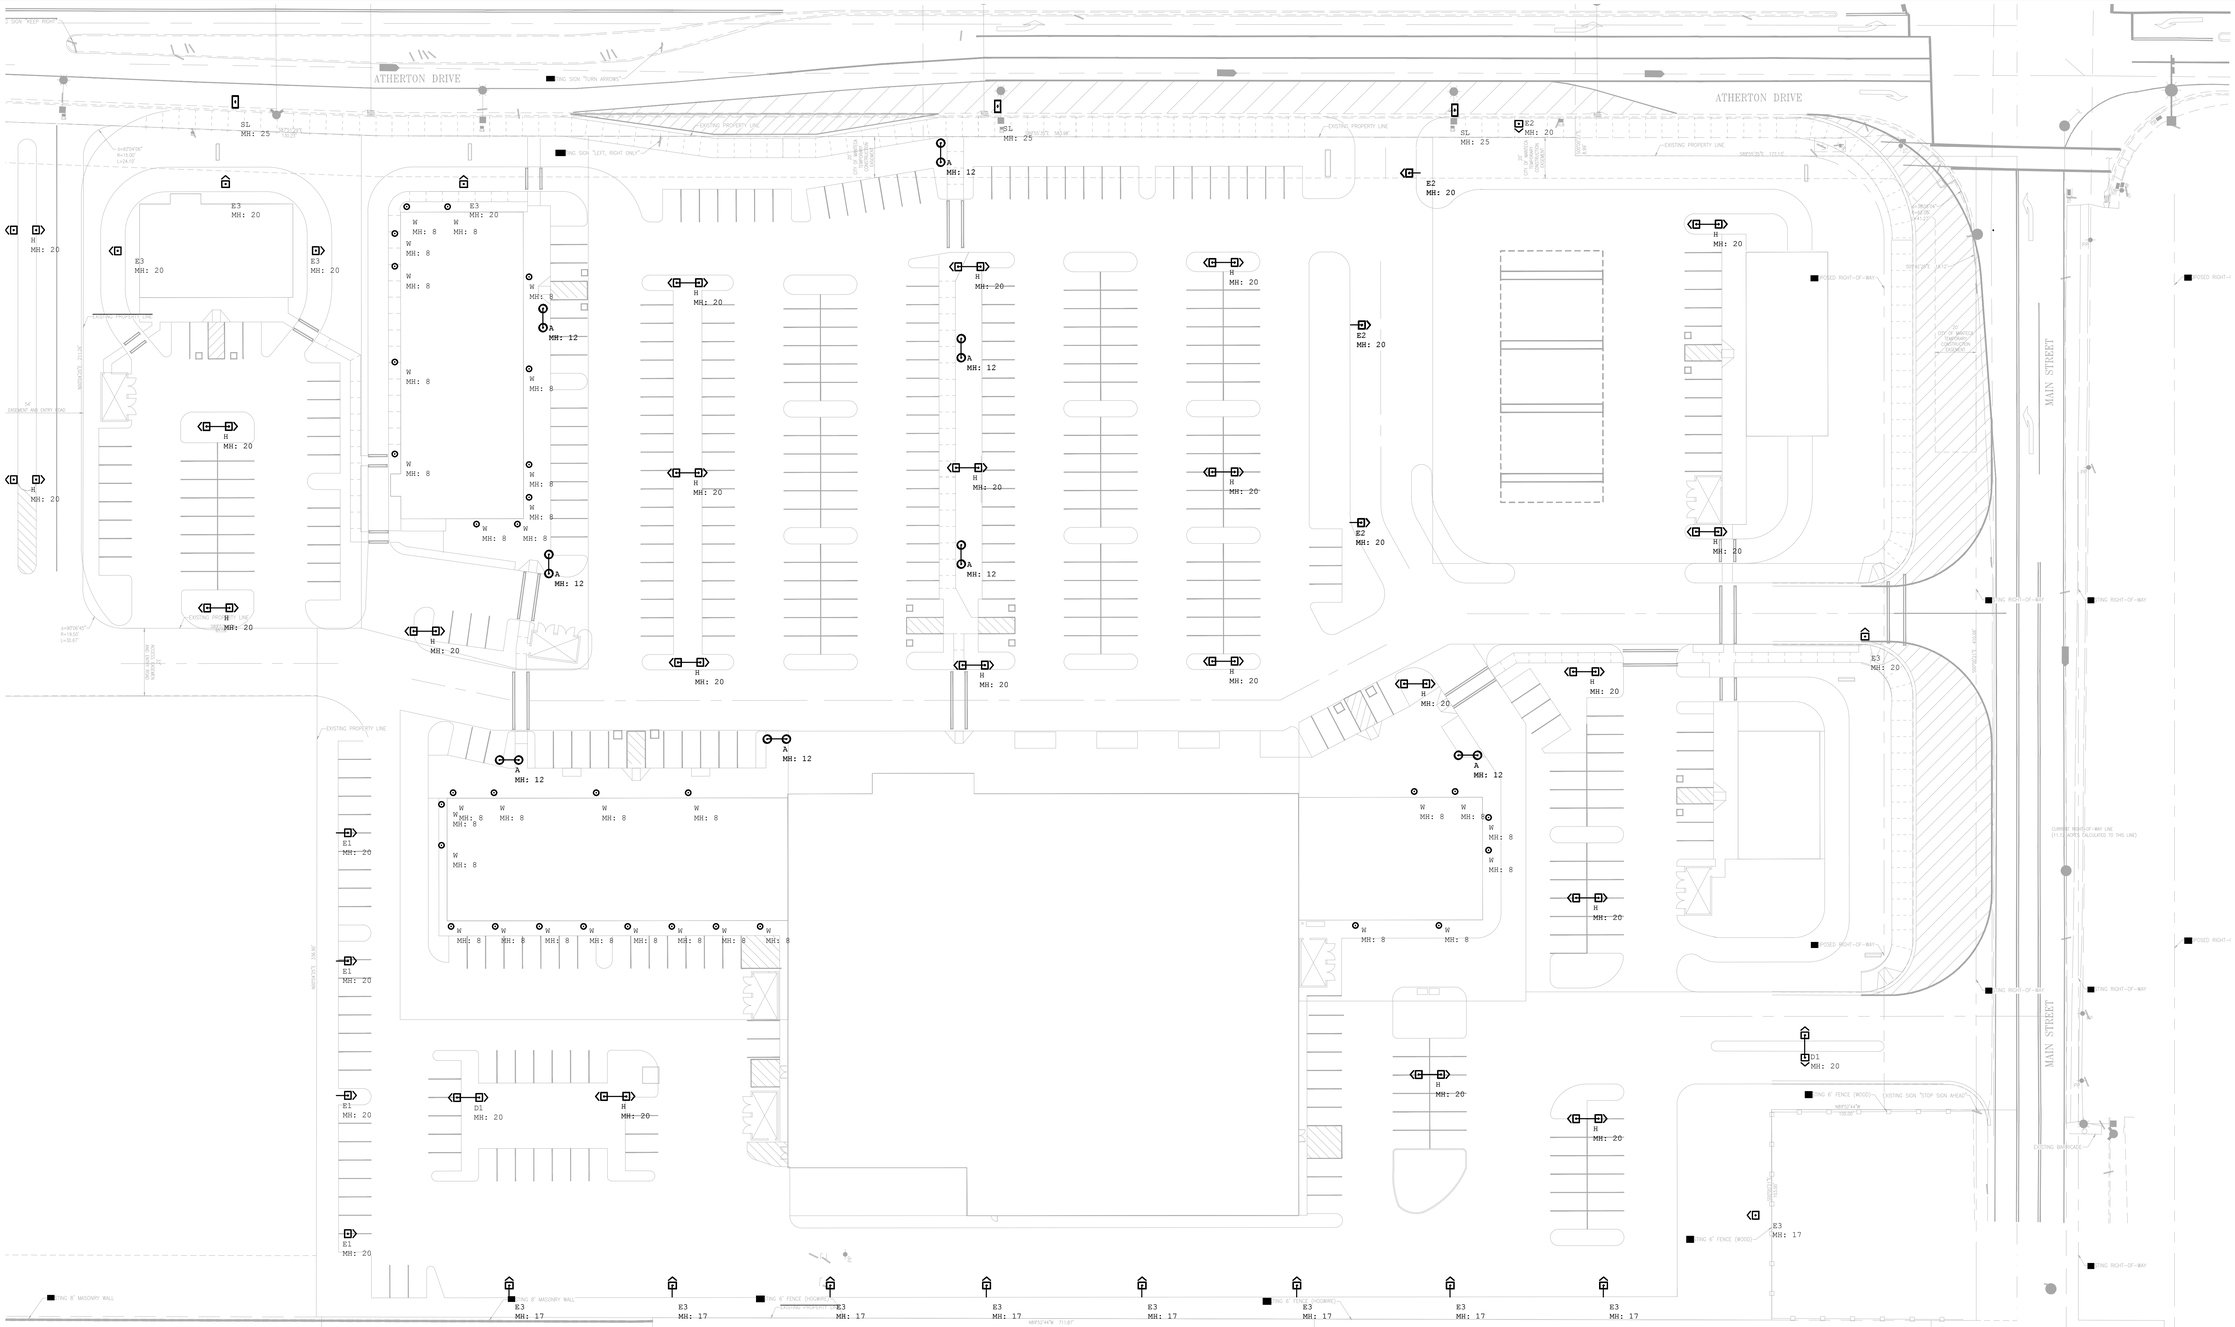

FIXTURE SCHEDULE

TYPE	DESCRIPTION	MANUFACTURER AND CATALOG #	LAMPS	REMARKS
A	12'-0" TALL DECORATIVE LED FIXTURE	TMS LIGHTING PL-17-SM-12-15LED2 40K-277-F21-00	30 WATTS LED	
D1	TWIN HEAD POLE MOUNTED LED 'T3' LUMINAIRE. 2 AT 180° BACK TO BACK 18'-0" POLE ON 24" POLE BASE. BLACK FINISH	VISIONAIRE LIGHTING VMX-1-T3-64LC-7-4K-UNV-BLK-18'-0" RAP-BLK-24" BASE GE LIGHTING EAS C-4-J5N5-40-1-B BLK-18'-0" RAP-BLK 24" BASE	143 WATTS LED	
E1	SAME AS TYPE 'D1' EXCEPT SINGLE HEAD, TYPE T4 OPTICS AND 32LC	VISIONAIRE LIGHTING VMX-1-T4-32LC-7-4K-UNV-BLK-CLS-18'-0" RAP-BLK-24" BASE GE LIGHTING EASC-4-F4F5-40-1-B BLK-18'-0" RAP-BLK 24" BASE	73 WATTS LED	
E2	SAME AS TYPE 'E1' EXCEPT 64LC	VISIONAIRE LIGHTING VMX-1-T4-64LC-7-4K-UNV-BLK-18'-0" RAP-BLK-24" BASE GE LIGHTING EASC-4-F4F5-40-1-B BLK-18'-0" RAP-BLK 24" BASE	143 WATTS LED	
E3	SAME AS TYPE 'E2' EXCEPT WITH HOUSE SIDE SHIELD. AND TYPE 3 OPTICS.	VISIONAIRE LIGHTING VMX-1-T3-64LC-7-4K-UNV-BLK-18'-0" RAP-BLK-24" BASE GE LIGHTING EASC-4-F4F5-40-1-B BLK-18'-0" RAP-BLK 24" BASE	143 WATTS LED	ALL TYPE 'E3' LOCATED ON THE SOUTH SIDE SHALL HAVE 15'-0" POLE ON 24" POLE BASE
H	SAME AS TYPE 'D1' EXCEPT TYPE T5W OPTICS AND 96 LC	VISIONAIRE LIGHTING VMX-1-T5W-96LC-7-4K-UNV-BLK-18'-0" RAP-BLK-24" BASE GE LIGHTING EASC-4-J5N5-40-1-B BLK-18'-0" RAP-BLK 24" BASE	212 WATTS LED	
W	DECORATIVE LED WALL SCONCE	TMS LIGHTING MXW11-15LED-40K 277	15 WATTS LED	

SITE PLAN

1"=30'-0"

JOHNSON LYMAN ARCHITECTS, LLP
1375 LOCUST ST. #202, WALNUT CREEK, CA 94596
925.930.9090 www.JohnsonLyman.com

BELDEN CONSULTING ENGINEERS
5880 Hollis Street, Suite 15
Emeryville, California 94608
phone: (925) 401-5300 fax: (925) 474-2139
belden@beldenconsulting.com

REVISION:

JOB TITLE:
MANTECA COMMERCIAL DEVELOPMENT
MANTECA, CA
WEST ATHERTON DR. & SOUTH MAIN ST.

OWNER:
PACIFIC DEVELOPMENT GROUP II
P.O. BOX 3060
NEWPORT BEACH, CA 92658

SHEET TITLE
SITE PLAN ELECTRICAL

CHK BY:
DATE: 10-24-16
SHEET:
SE1

DRAWINGS AND SPECIFICATIONS AS INSTRUMENTS OF SERVICE, ARE AND SHALL REMAIN THE PROPERTY OF THE ARCHITECT. THE DRAWINGS AND SPECIFICATIONS SHALL NOT BE USED ON OTHER PROJECTS, ANY REPRODUCTION OF THIS DRAWING IN WHOLE OR IN PART BY ANY MEANS IS STRICTLY PROHIBITED EXCEPT WITH THE WRITTEN CONSENT OF JOHNSON LYMAN ARCHITECTS
© 2016 JOHNSON LYMAN ARCHITECTS

XREF: SWI Site Plan Base.dwg 16-1750 Base.dwg 16-1750 Topo.dwg 17049TB.dwg 14226GOT R04.dwg