CAUTION: IF THIS SHEET IS NOT 30"x42" IT IS A REDUCED PRINT

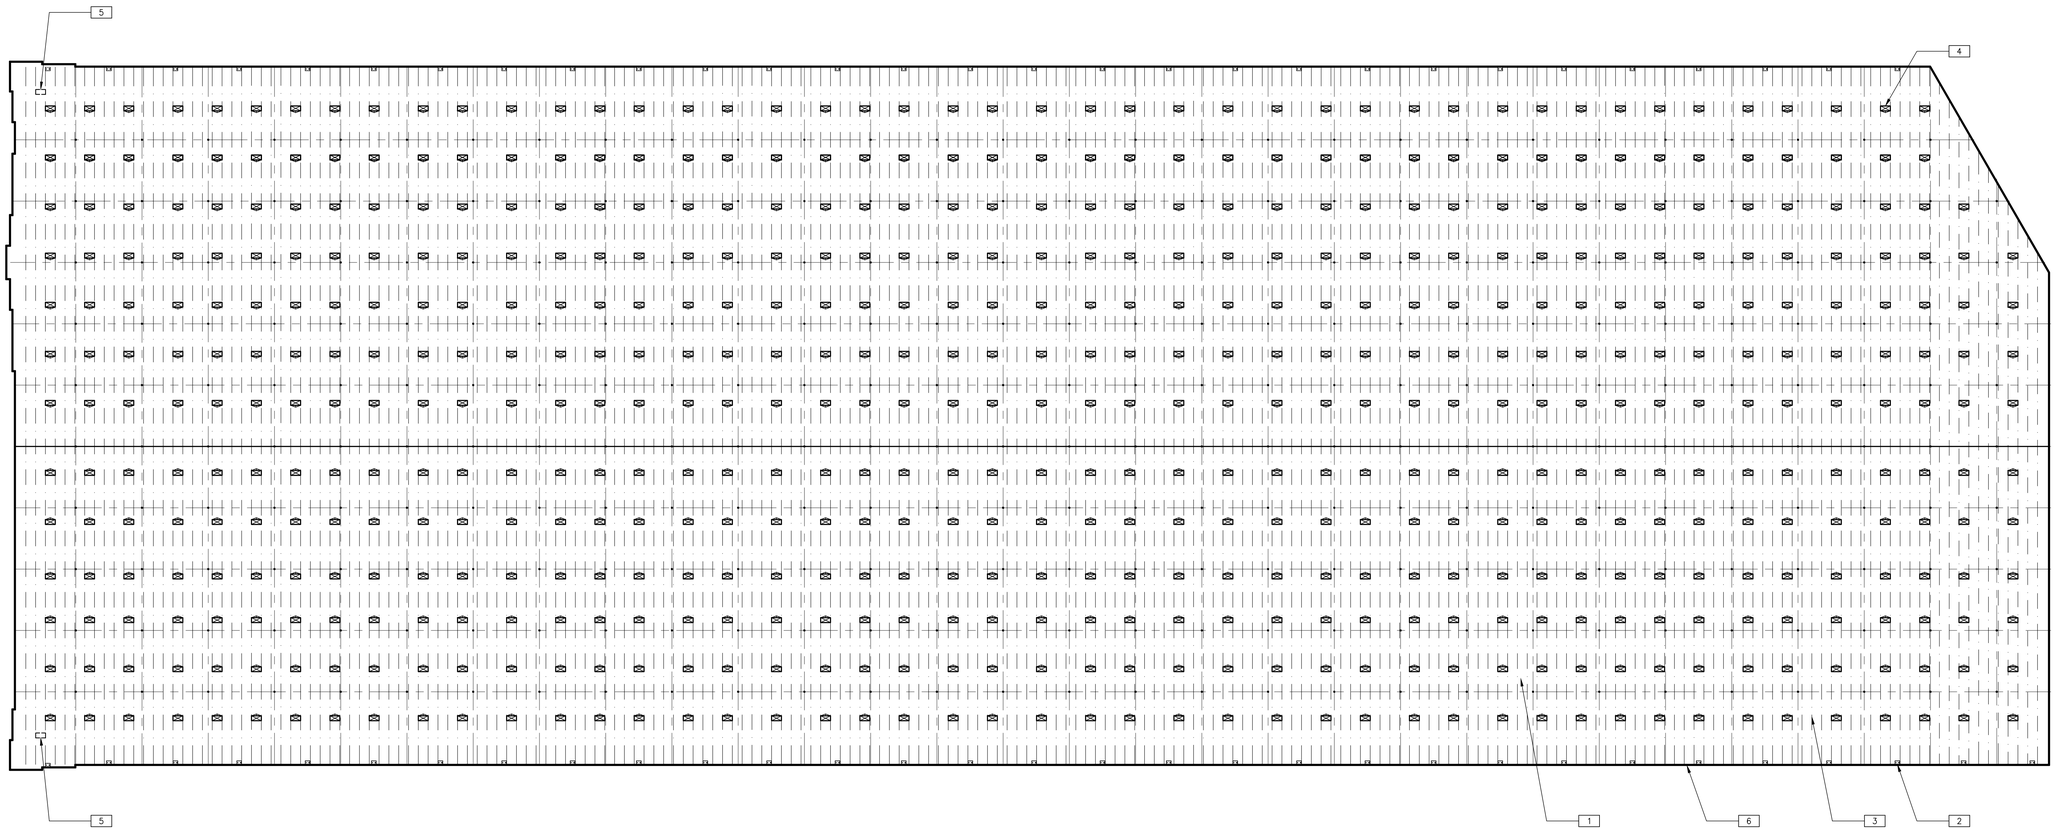

ROOF PLAN

SCALE: 1/8"=1'-0"

N

LEGEND

SMOKE VENT/ SKYLIGHT COMBINATION: COORDINATE EXACT LOCATION TO PREVENT CONFLICT WITH FRAMING, FIRE SPRINKLER LINES, ELECTRICAL CONDUITS AND LIGHTING. SEE STRUCTURAL DRAWINGS.

ROOF PLAN NOTES

1. BUILT-UP ROOFING.
2. ROOF DRAIN SUMP AND OVERFLOW DRAIN.
3. STRUCTURAL FRAMING BELOW ROOF DECK (HIDDEN). SEE STRUCTURAL DRAWINGS.
4. 4' x 8' FIBERGLASS VENTED SKYLIGHT / SMOKE HATCH. COORDINATE EXACT LOCATION TO PREVENT CONFLICT WITH FRAMING, FIRE SPRINKLER LINES, ELECTRICAL CONDUITS AND LIGHTING.
5. ROOF MOUNTED MECHANICAL UNITS, SEE MECHANICAL DRAWINGS.
6. 2'-6" HIGH PARAPET (MIN.) ABOVE ADJACENT ROOF. UPPER 18" SHALL BE OF NON-COMBUSTIBLE MATERIALS.

THESE DRAWINGS AND SPECIFICATIONS ARE THE PROPERTY AND COPYRIGHT OF WARE MALCOMB AND SHALL NOT BE USED ON ANY OTHER WORK EXCEPT BY AGREEMENT WITH WARE MALCOMB. WRITTEN DIMENSIONS SHALL TAKE PRECEDENCE OVER SCALED DIMENSIONS AND SHALL BE VERIFIED ON THE JOB SITE. ANY DISCREPANCY SHALL BE BROUGHT TO THE NOTICE OF WARE MALCOMB PRIOR TO THE COMMENCEMENT OF ANY WORK.

WARE MALCOMB
Leading Design for Commercial Real Estate

architecture
planning
interiors
graphics
civil engineering

2400 camino ramon, suite 390
san ramon, california 94583
p 925.244.9000
f 925.244.9621

PACIFIC BUSINESS CENTER

MANTECA, CALIFORNIA

ROOF PLAN

	DATE	REMARKS	DATE	REMARKS
1	05.17.12	PLANNING SUBMITTAL		

PA / PM:	RAYMOND LEE
DRAWN BY:	ERIC KAUFFMAN
JOB NO.:	

SHEET

A3.1

C:\Projects\SNR10-0027-00_1550_Pacific\Planning\0027_A31.dwg