CAUTION: IF THIS SHEET IS NOT 30"x42" IT IS A REDUCED PRINT

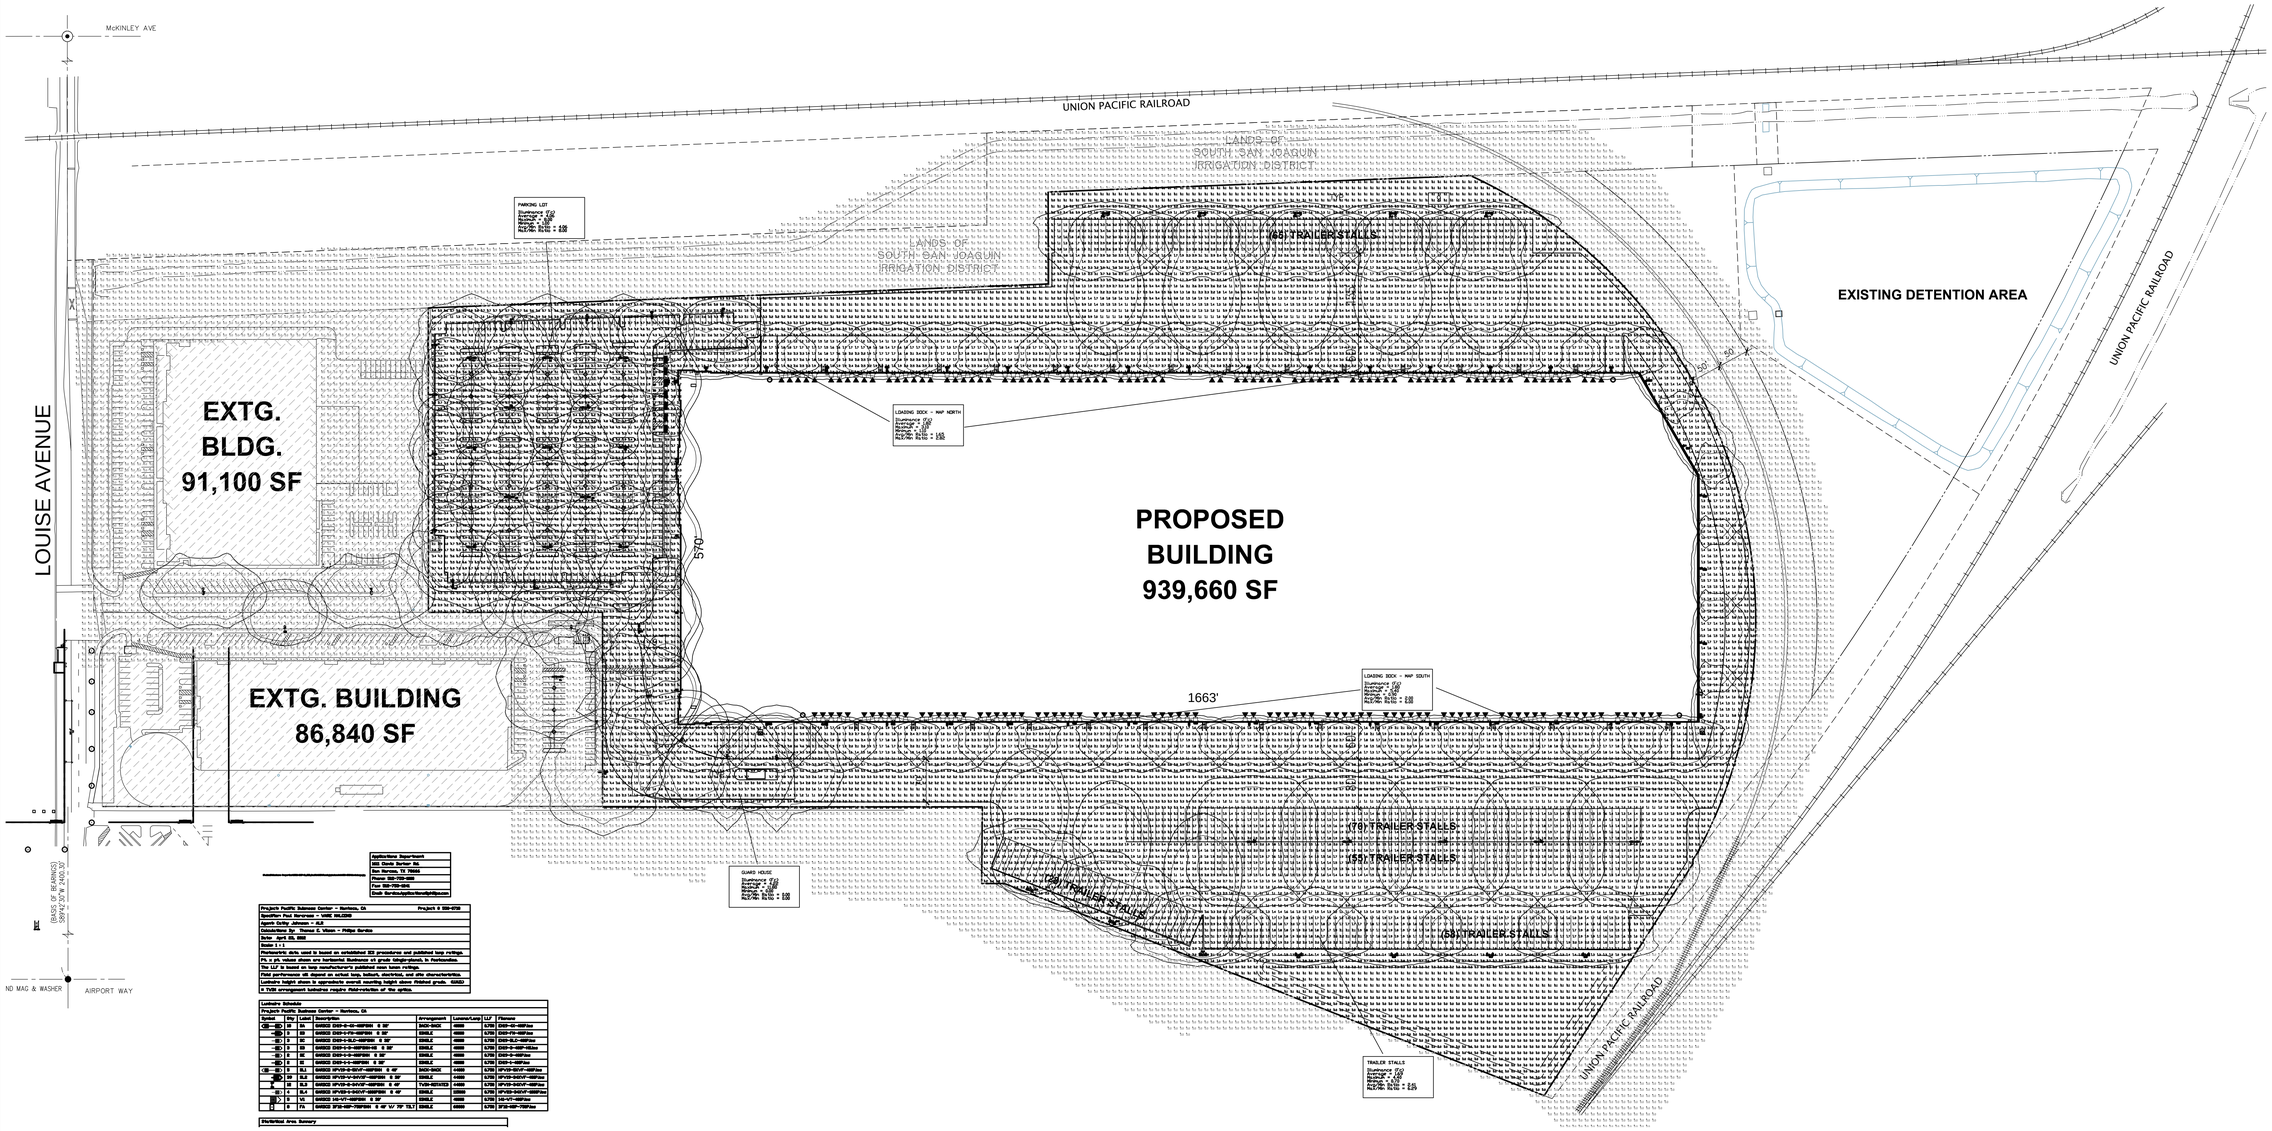

PHOTOMETRICS SITE PLAN

SCALE: 1"=100'-0"

N

Contact/Author Information

Company/Department	SSL Davis Barker Rd.
Address	San Ramon, TX 78665
Phone	555-755-555
Fax	555-755-555
Email	Barkerdavis@ssl@gmail.com

Project Pacific Business Center - Manteca, CA	Project # 555-0755
Specifier Paul Harrison - WARE MALCOMB	
Agent Entry Johnson - ALA	
Calculations By Thomas C. Vinson - Philips Gardes	
Date April 25, 2012	
Scale 1 = 1	
Photometric data used is based on established IES procedures and published lamp ratings.	
FC, in pt. values shown are horizontal footcandles at grade (ahight=zero), in footcandles.	
The LLF is based on lamp manufacturer's published mean lumen ratings.	
Field performance will depend on actual lamp, ballast, electrical, and site characteristics.	
Luminaire height shown is approximate overall mounting height above finished grade. (GRADE)	
* TVSS arrangement indicates require field-installed at the option.	

Luminaire Schedule

Projects Pacific Business Center - Manteca, CA							
Symbol	Qty	Label	Description	Arrangement	Lumens/Lamp	LLF	Planum
(B)	18	B4	GARDCO C100-2-C-C-HSPR90 0 30'	SNGL-DBLE	4000	0.750	C100-C-C-HSPRum
(D)	3	D3	GARDCO C100-F-F-C-HSPR90 0 30'	SINGLE	4000	0.750	C100-F-F-C-HSPRum
(E)	3	E2	GARDCO C100-S-S-C-HSPR90 0 30'	SINGLE	4000	0.750	C100-S-S-C-HSPRum
(E)	1	E3	GARDCO C100-S-S-HSPR90-HS 0 30'	SINGLE	4000	0.750	C100-S-S-HSP-HSRum
(E)	2	E4	GARDCO C100-S-S-HSPR90 0 30'	SINGLE	4000	0.750	C100-S-S-HSPRum
(E)	2	E5	GARDCO C100-S-S-HSPR90 0 30'	SINGLE	4000	0.750	C100-S-S-HSPRum
(B) (E)	2	SL1	GARDCO VP-V3-S-SV-V7-HSPR90 0 40'	SNGL-DBLE	14000	0.750	VP-V3-SV-V7-HSPRum
(B)	10	SL2	GARDCO VP-V3-S-SV-V7-HSPR90 0 30'	SINGLE	14000	0.750	VP-V3-SV-V7-HSPRum
K	12	SL3	GARDCO VP-V3-S-SV-V7-HSPR90 0 40'	TVSS-DEVICE	14000	0.750	VP-V3-SV-V7-HSPRum
(B)	4	SL4	GARDCO VP-V3-S-SV-V7-HSPR90 0 30'	SINGLE	20000	0.750	VP-V3-SV-V7-HSPRum
(B)	3	V1	GARDCO V6-V7-HSPR90 0 30'	SINGLE	4000	0.750	V6-V7-HSPRum
S	8	F5	GARDCO SF10-HSP-FSPR90 0 30' V/ 70° TILT	SINGLE	20000	0.750	SF10-HSP-FSPRum

Historical Area Summary

C:\Projects\SNR10-0027-00_1550_Pacific\Planning\0027_PHM.dwg

THESE DRAWINGS AND SPECIFICATIONS ARE THE PROPERTY AND COPYRIGHT OF WARE MALCOMB AND SHALL NOT BE USED ON ANY OTHER WORK EXCEPT BY AGREEMENT WITH WARE MALCOMB. WRITTEN DIMENSIONS SHALL TAKE PRECEDENCE OVER SCALED DIMENSIONS AND SHALL BE VERIFIED ON THE JOB SITE. ANY DISCREPANCY SHALL BE BROUGHT TO THE NOTICE OF WARE MALCOMB PRIOR TO THE COMMENCEMENT OF ANY WORK.

WARE MALCOMB
Leading Design for Commercial Real Estate

architecture
planning
interiors
graphics
civil engineering

2400 camino ramon, suite 390
san ramon, california 94583
p 925.244.9000
f 925.244.9021

PACIFIC BUSINESS CENTER
MANTECA, CALIFORNIA

PHOTOMETRICS SITE PLAN

	DATE	REMARKS	DATE	REMARKS
1	05.17.12	PLANNING SUBMITTAL		

PA / PM:	RAYMOND LEE
DRAWN BY:	ERIC KAUFFMAN
JOB NO.:	

SHEET

PHM