CAUTION: IF THIS SHEET IS NOT 30"x42" IT IS A REDUCED PRINT

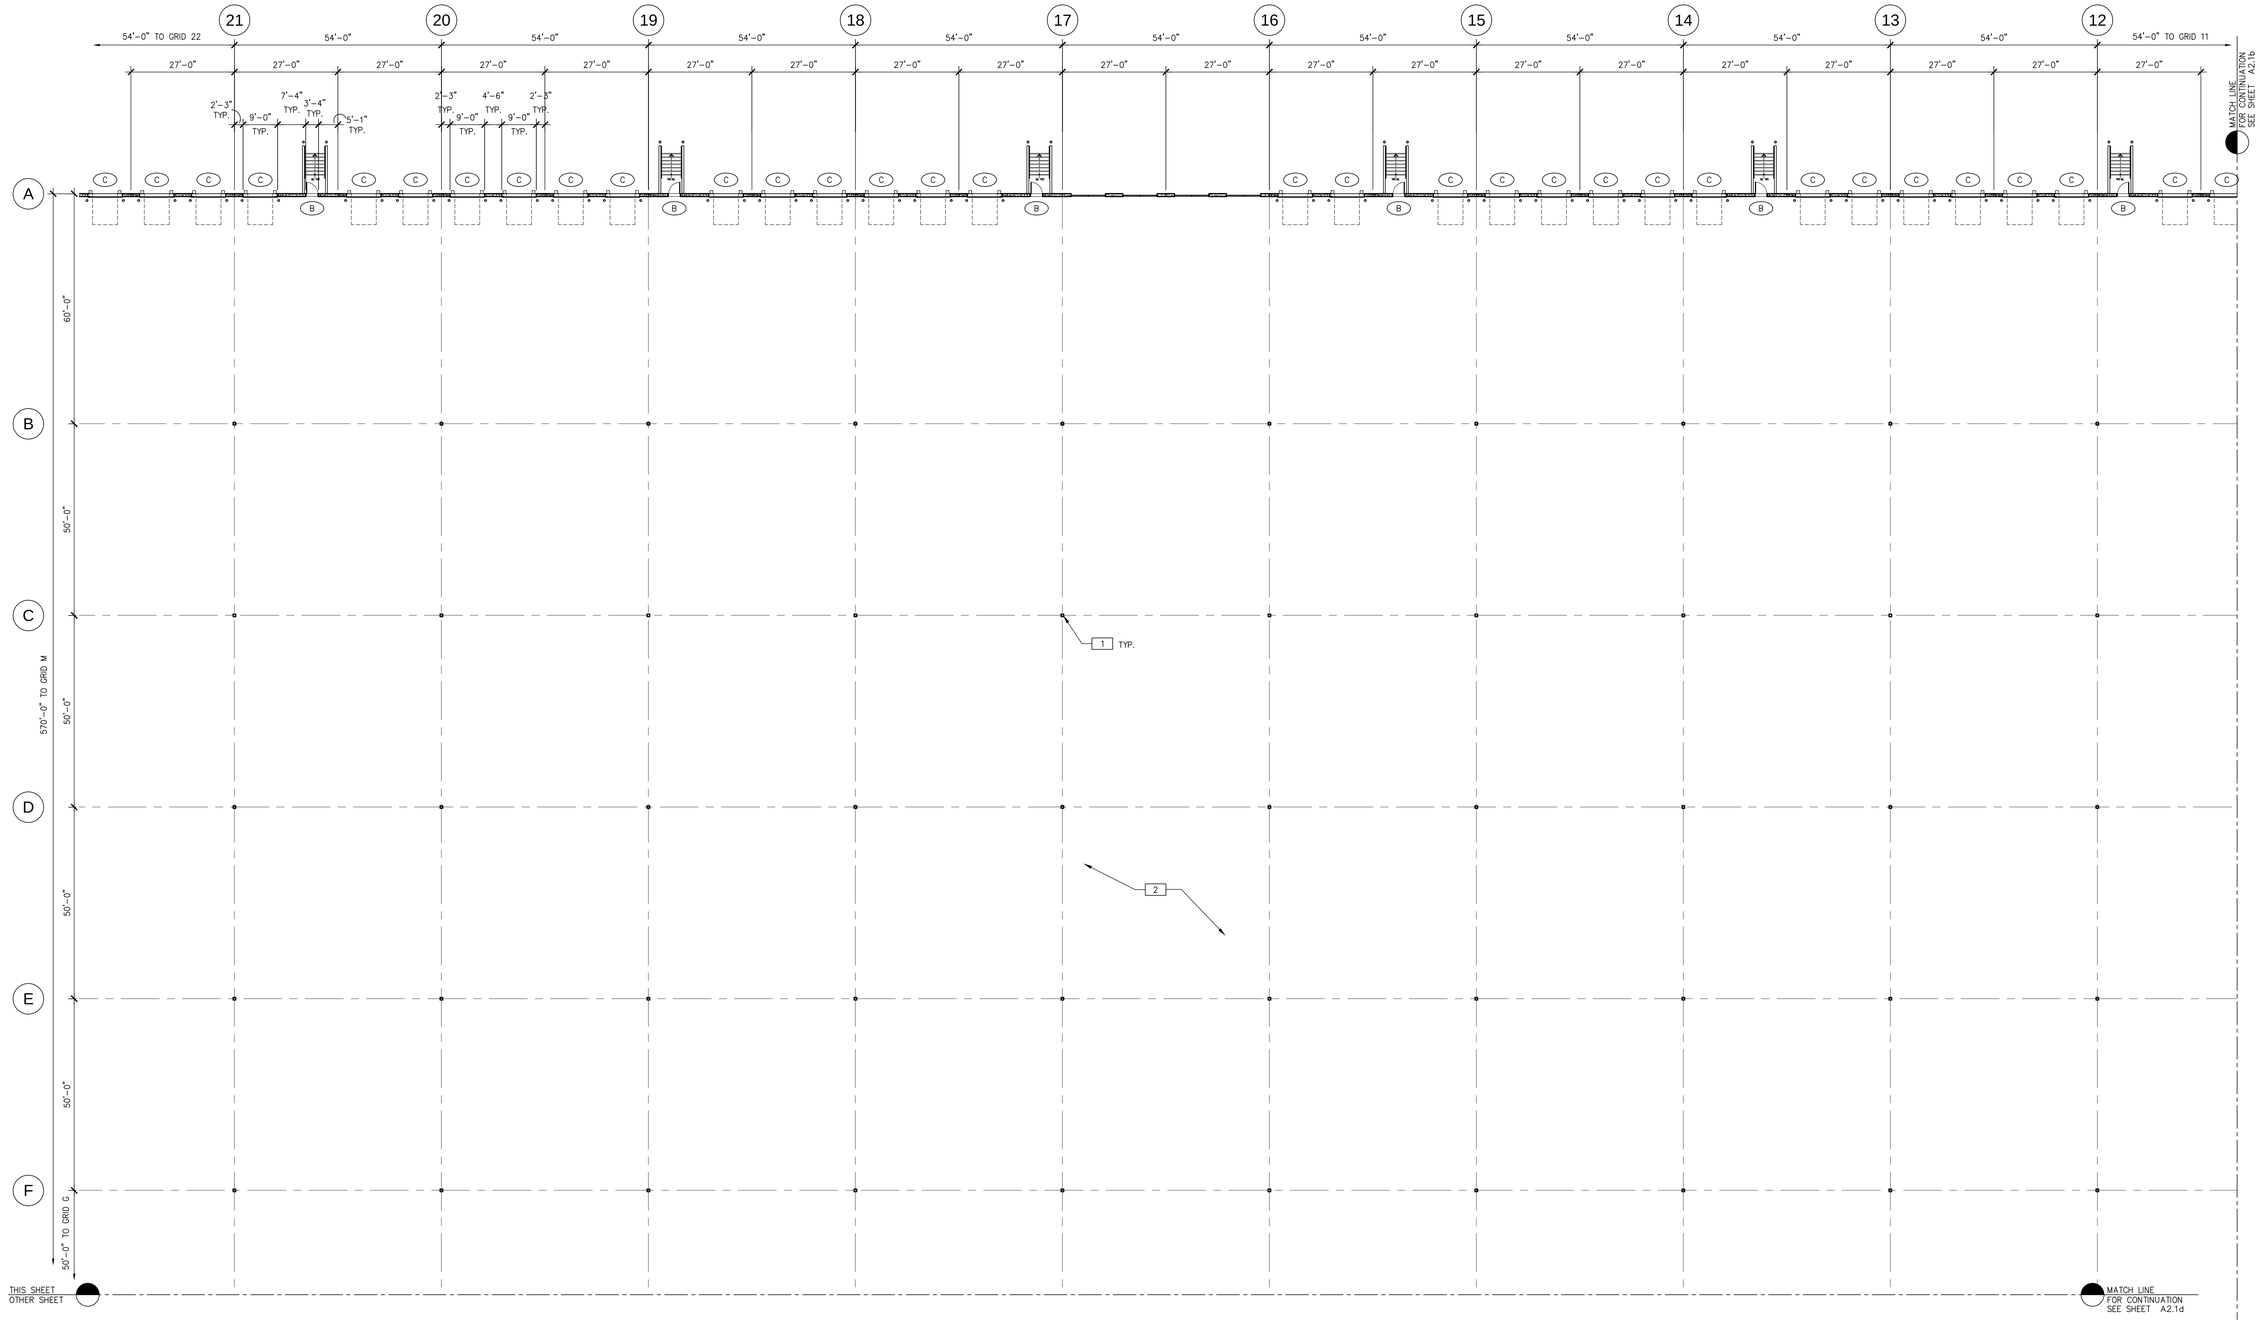

FLOOR PLAN

SCALE: 1/16"=1'-0"

N

DOOR TYPES

A ALUMINUM STOREFRONT

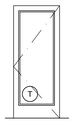

3'-0" X 8'-0"
CLEAR ANOD. ALUM. STOREFRONT DOOR W/TEMPERED GLAZING (NARROW STILE)

FRAME: MANUF

B B1 HOLLOW METAL

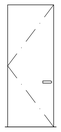

3'-0" X 7'-0"
(4'-0" X 7'-0" @ B1)
PAINTED INSULATED HOLLOW METAL DOOR

FRAME: PAINTED HOLLOW METAL

C C1 SECTIONAL O.H. DOOR

C 9' W X 10' H DOCK HIGH SECTIONAL VERTICAL LIFT OVERHEAD DOOR W/ FACTORY PAINTED FINISH.

C1 12' W X 14' H SECTIONAL VERTICAL LIFT OVERHEAD DOOR W/ FACTORY PAINTED FINISH.

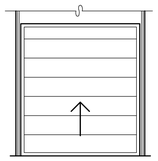

FLOOR PLAN NOTES

1. STRUCTURAL COLUMN, SEE STRUCTURAL DRAWINGS.
2. STRUCTURAL CONCRETE SLAB, SEE STRUCTURAL DRAWINGS. PROVIDE VAPOR RETARDER OVER SAND BASE AT OFFICE AREA PER SOILS REPORT. PROVIDE SEALER FOR CONCRETE FLOOR AREA IN WAREHOUSE.

THESE DRAWINGS AND SPECIFICATIONS ARE THE PROPERTY AND COPYRIGHT OF WARE MALCOMB AND SHALL NOT BE USED ON ANY OTHER WORK EXCEPT BY AGREEMENT WITH WARE MALCOMB. WRITTEN DIMENSIONS SHALL TAKE PRECEDENCE OVER SCALED DIMENSIONS AND SHALL BE VERIFIED ON THE JOB SITE. ANY DISCREPANCY SHALL BE BROUGHT TO THE NOTICE OF WARE MALCOMB PRIOR TO THE COMMENCEMENT OF ANY WORK.

WARE MALCOMB
Leading Design for Commercial Real Estate

architecture
planning
interiors
graphics
civil engineering

2400 camino ramon, suite 390
san ramon, california 94583
p 925.244.6020
f 925.244.9621

PACIFIC BUSINESS CENTER

MANTECA, CALIFORNIA

PARTIAL FLOOR PLAN

	DATE	REMARKS
1	05.17.12	PLANNING SUBMITTAL

PA / PM:	RAYMOND LEE
DRAWN BY:	ERIC KAUFFMAN
JOB NO.:	

SHEET

A2.1b

C:\Projects\SNR10-0027-00_1550_Pacific\Planning\0027_A21b.dwg